

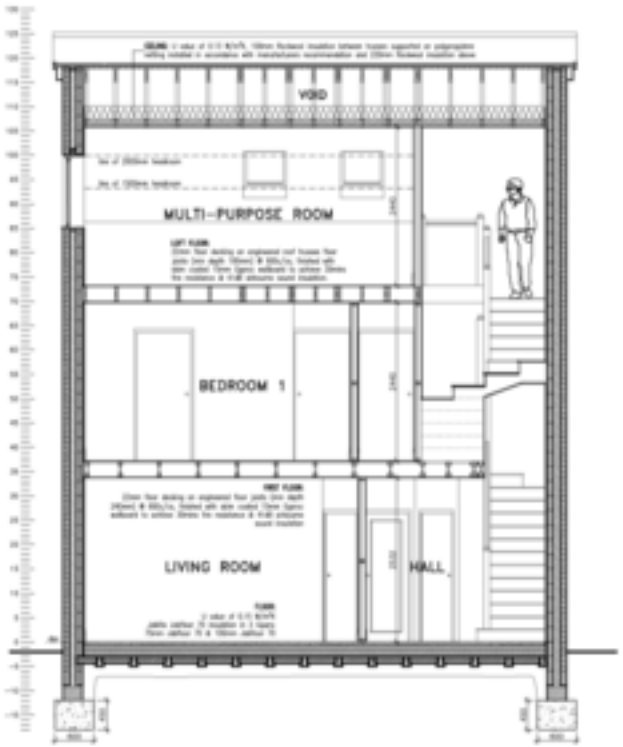



PROPOSED SECTION A-A 1:50

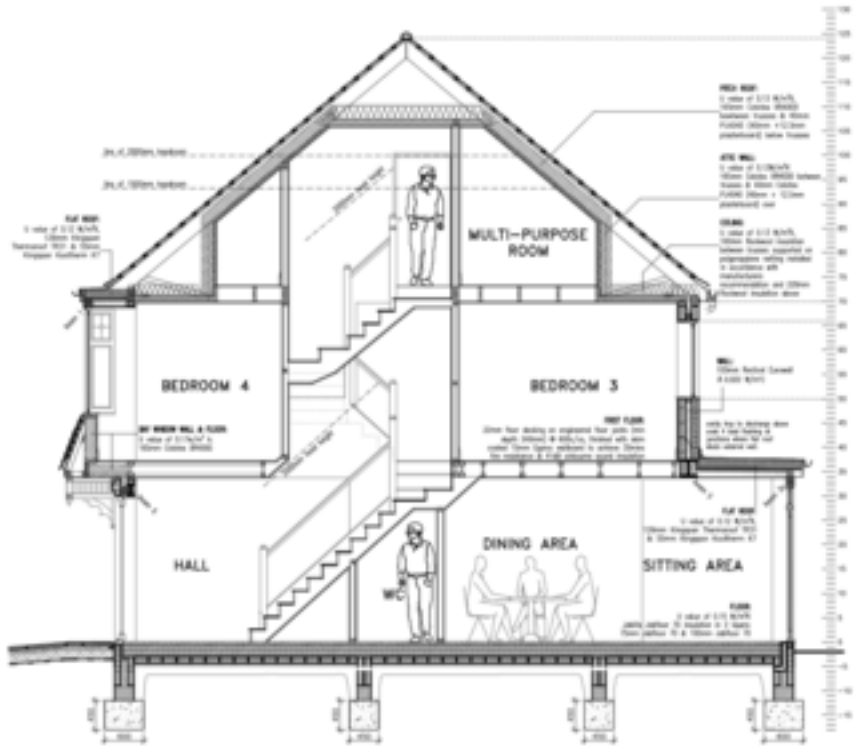

PROPOSED SECTION B-B 1:50

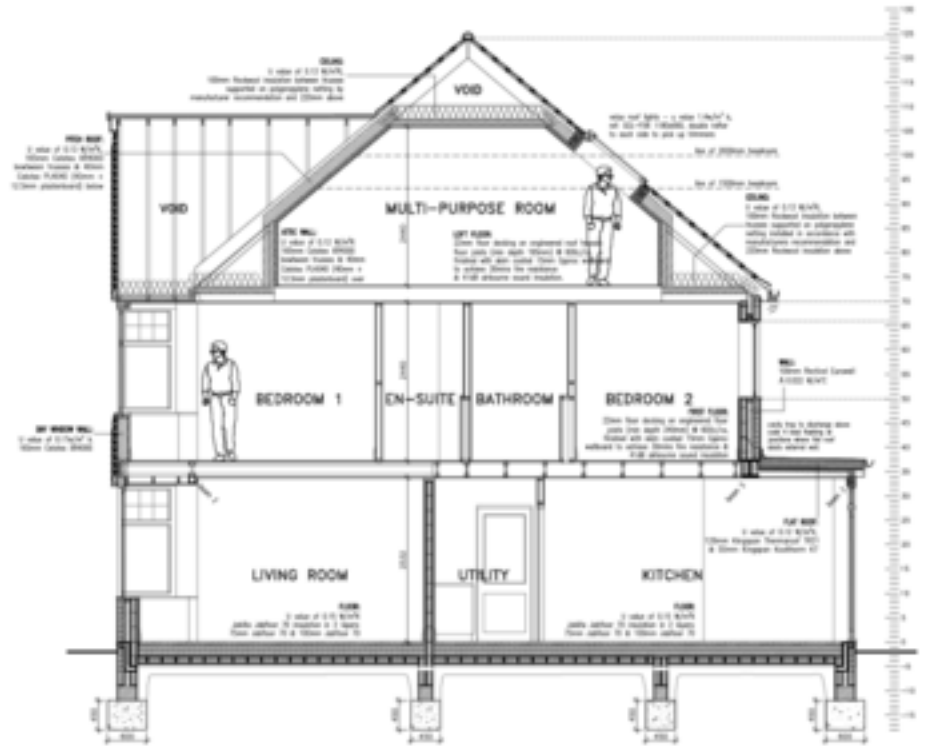


PROPOSED SECTION C-C 1:50

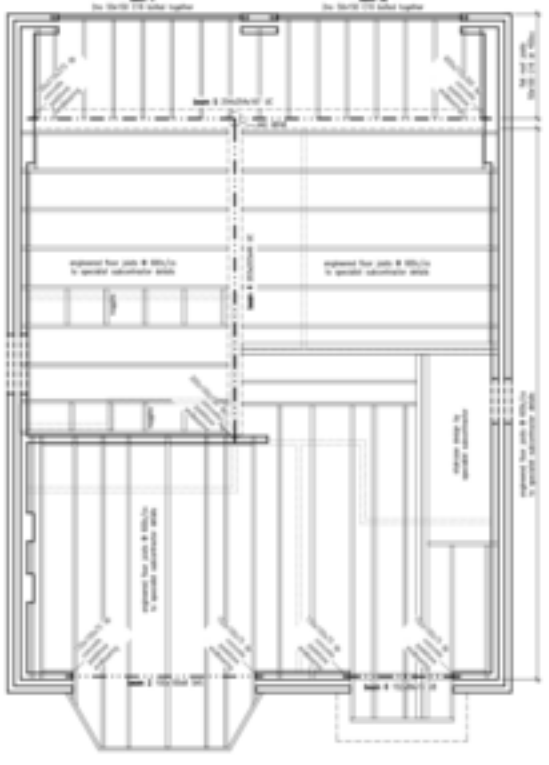


PROPOSED STRUCTURE FIRST FLOOR PLAN 1:50



PROPOSED STRUCTURE LOFT FLOOR PLAN 1:50

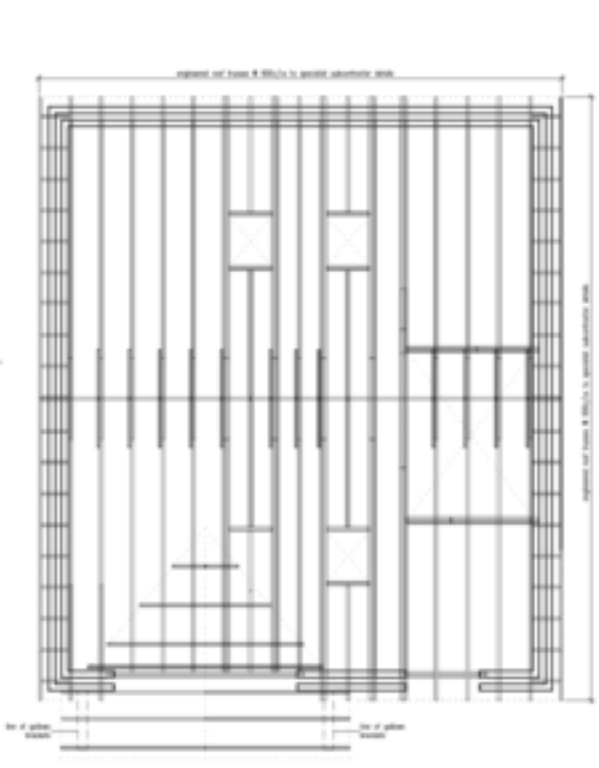

PROPOSED STRUCTURE ROOF PLAN 1:50

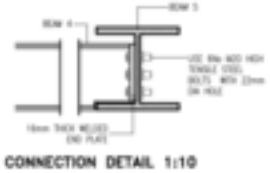

CONNECTION DETAIL 1:10

FOUNDATION SIZES AMENDED ADDED BEAMS SIZE & CONNECTION DETAIL FIRST FLOOR BATHROOM AND EN-SUITE LAYOUT AMENDED	A B C	29.10.18 06.06.19 03.05.19
Revision:	Issue:	Date:
Drawn By: MW	Scale: AS SHOWN	Date: JAN 18

Brophy Riaz & Partners
CHARTERED ARCHITECTS

Client:
HERITAGE HOMES ASSOCIATES LTD

Job:
HOUSING DEVELOPMENT AT AUGUSTA ROAD BIRMINGHAM B13 8AE

drawing:
PROPOSED HOUSE A SECTIONS & STRUCTURE PLANS

Job No:	Dwg No:	Issue:
2933	13	C