© Copyright Planterra 2020

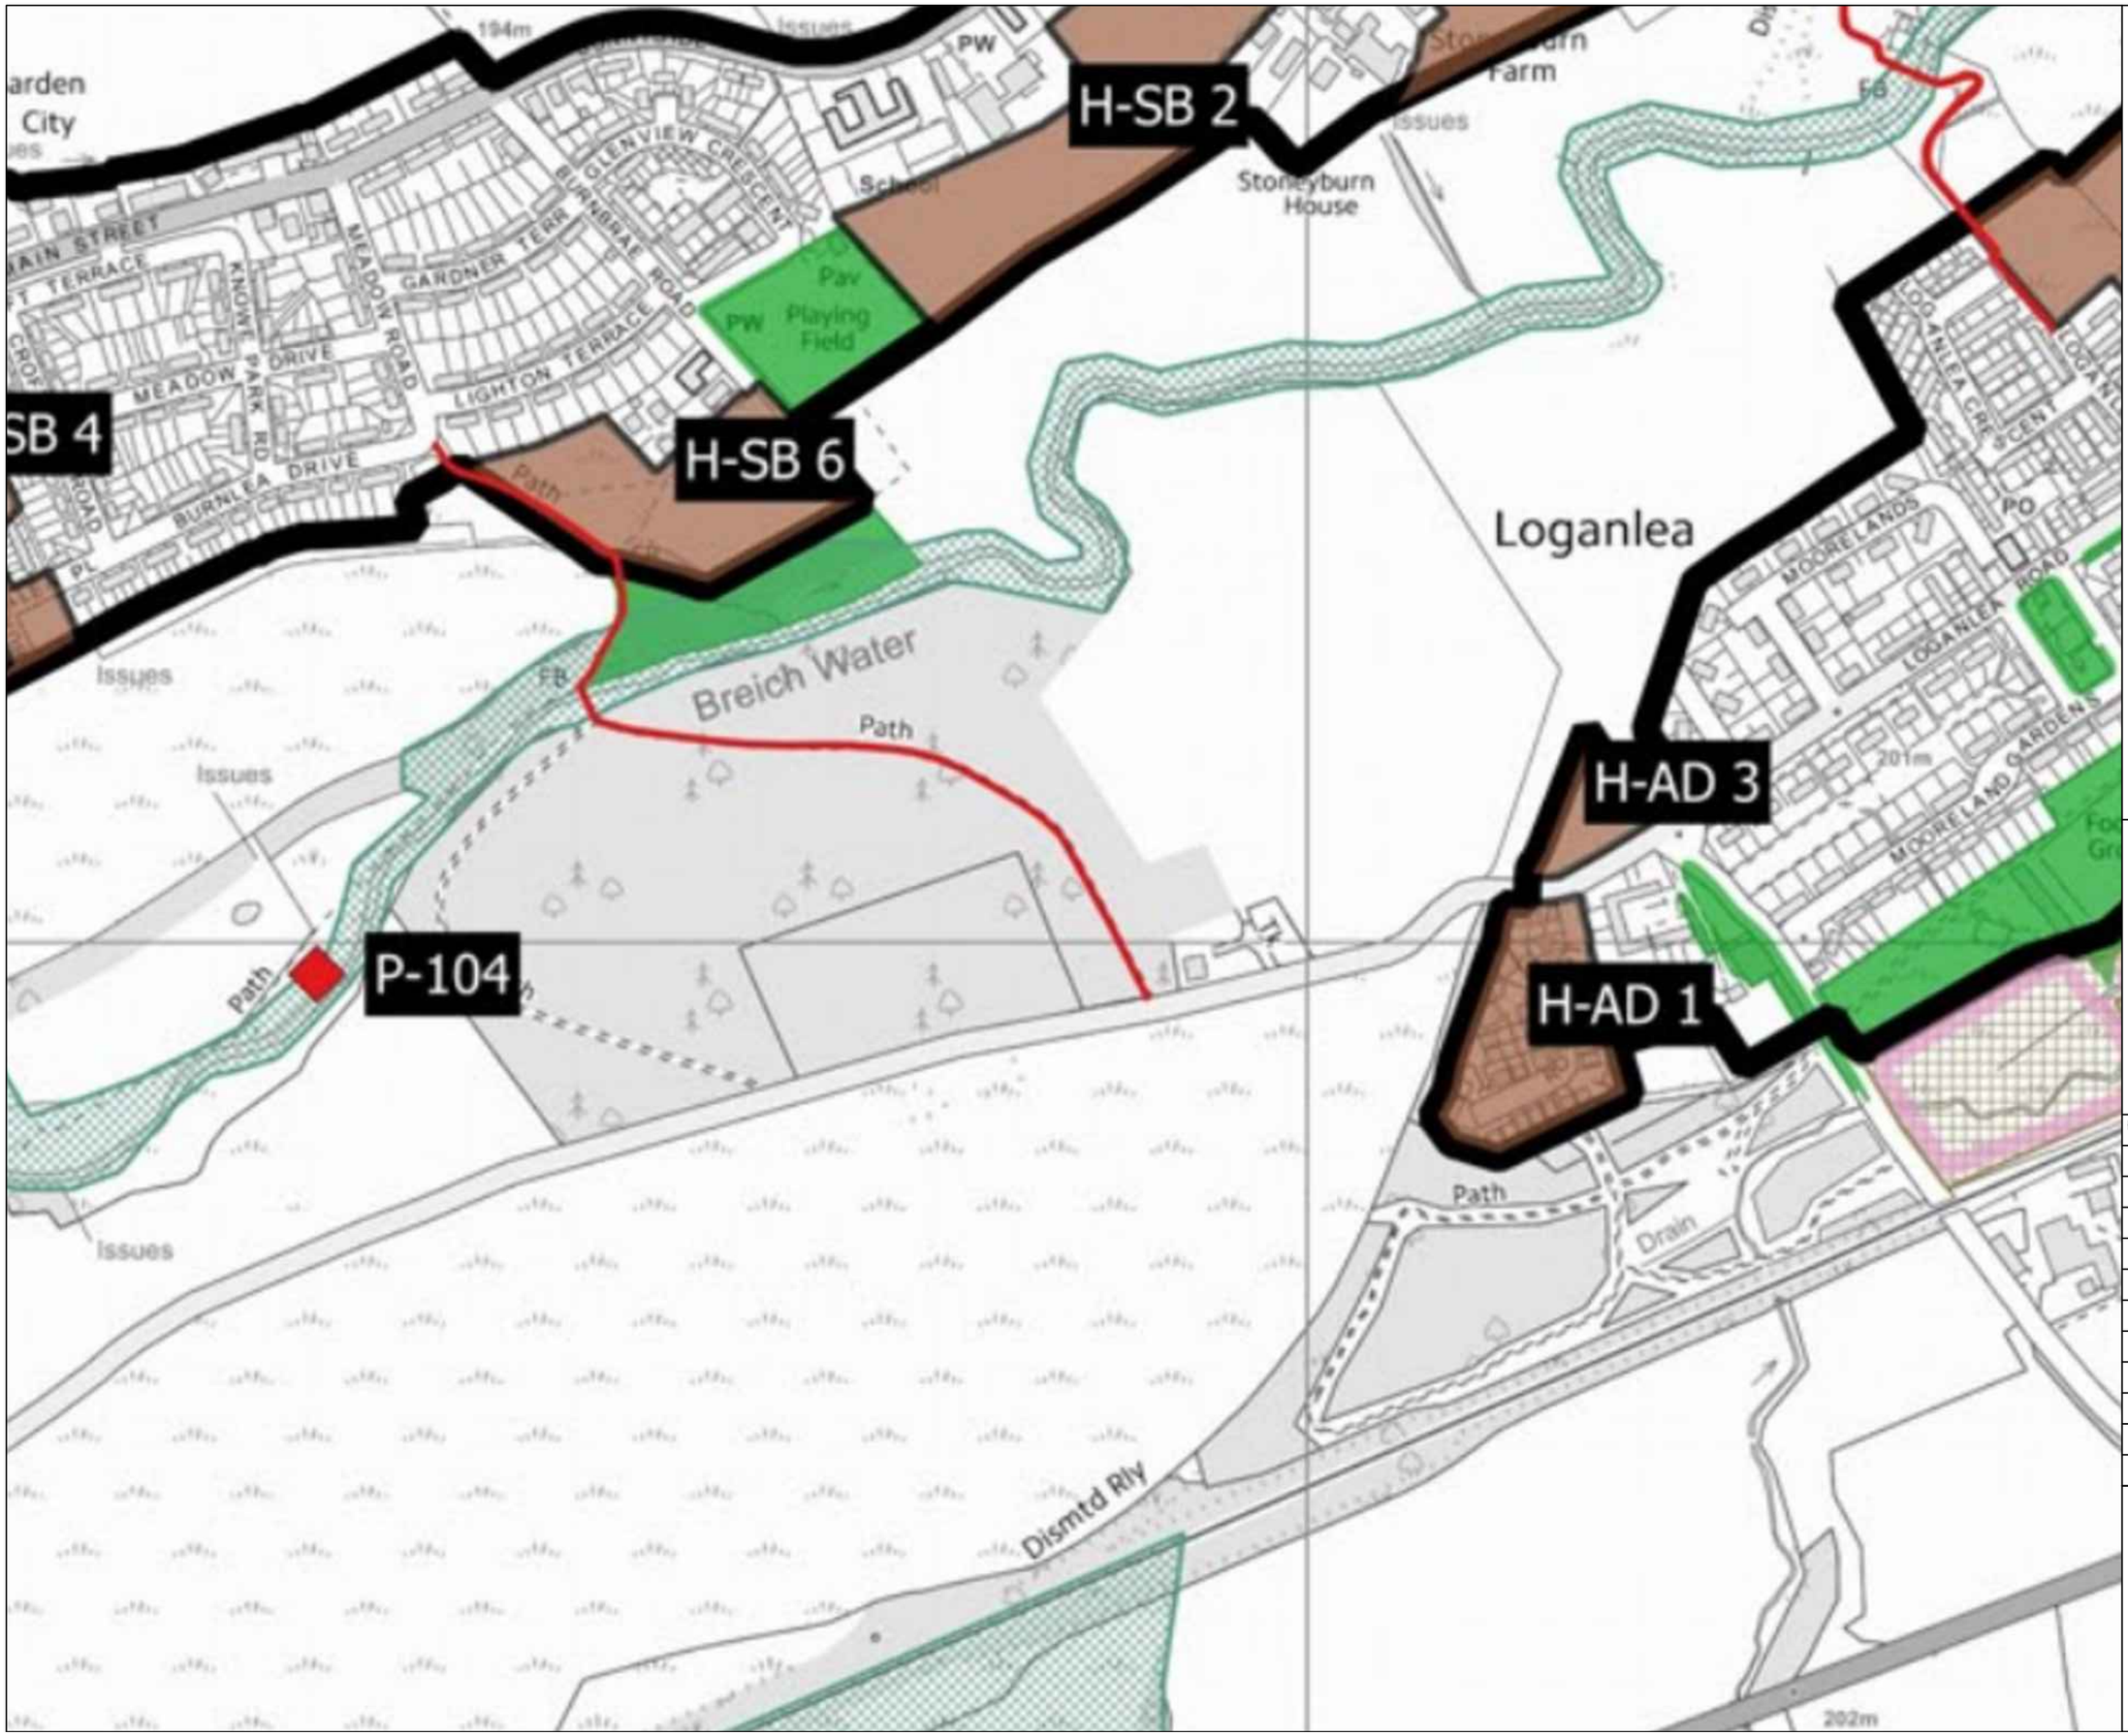

PLANterra

- architecture
- planning
- development

16 St Ninians Lanark ML11 7HX
t 01555 661064
e contact@plan-terra.co.uk
www.plan-terra.co.uk

Revision	

Project : Residential development
Address : Loganlea Road, Addiewell EH55 8HY
Drg title : Local plan extract
Scale : nts at A3
Date : Nov 2020
Drawn by : wr
Drg no : 20/541/LP1 **Rev**