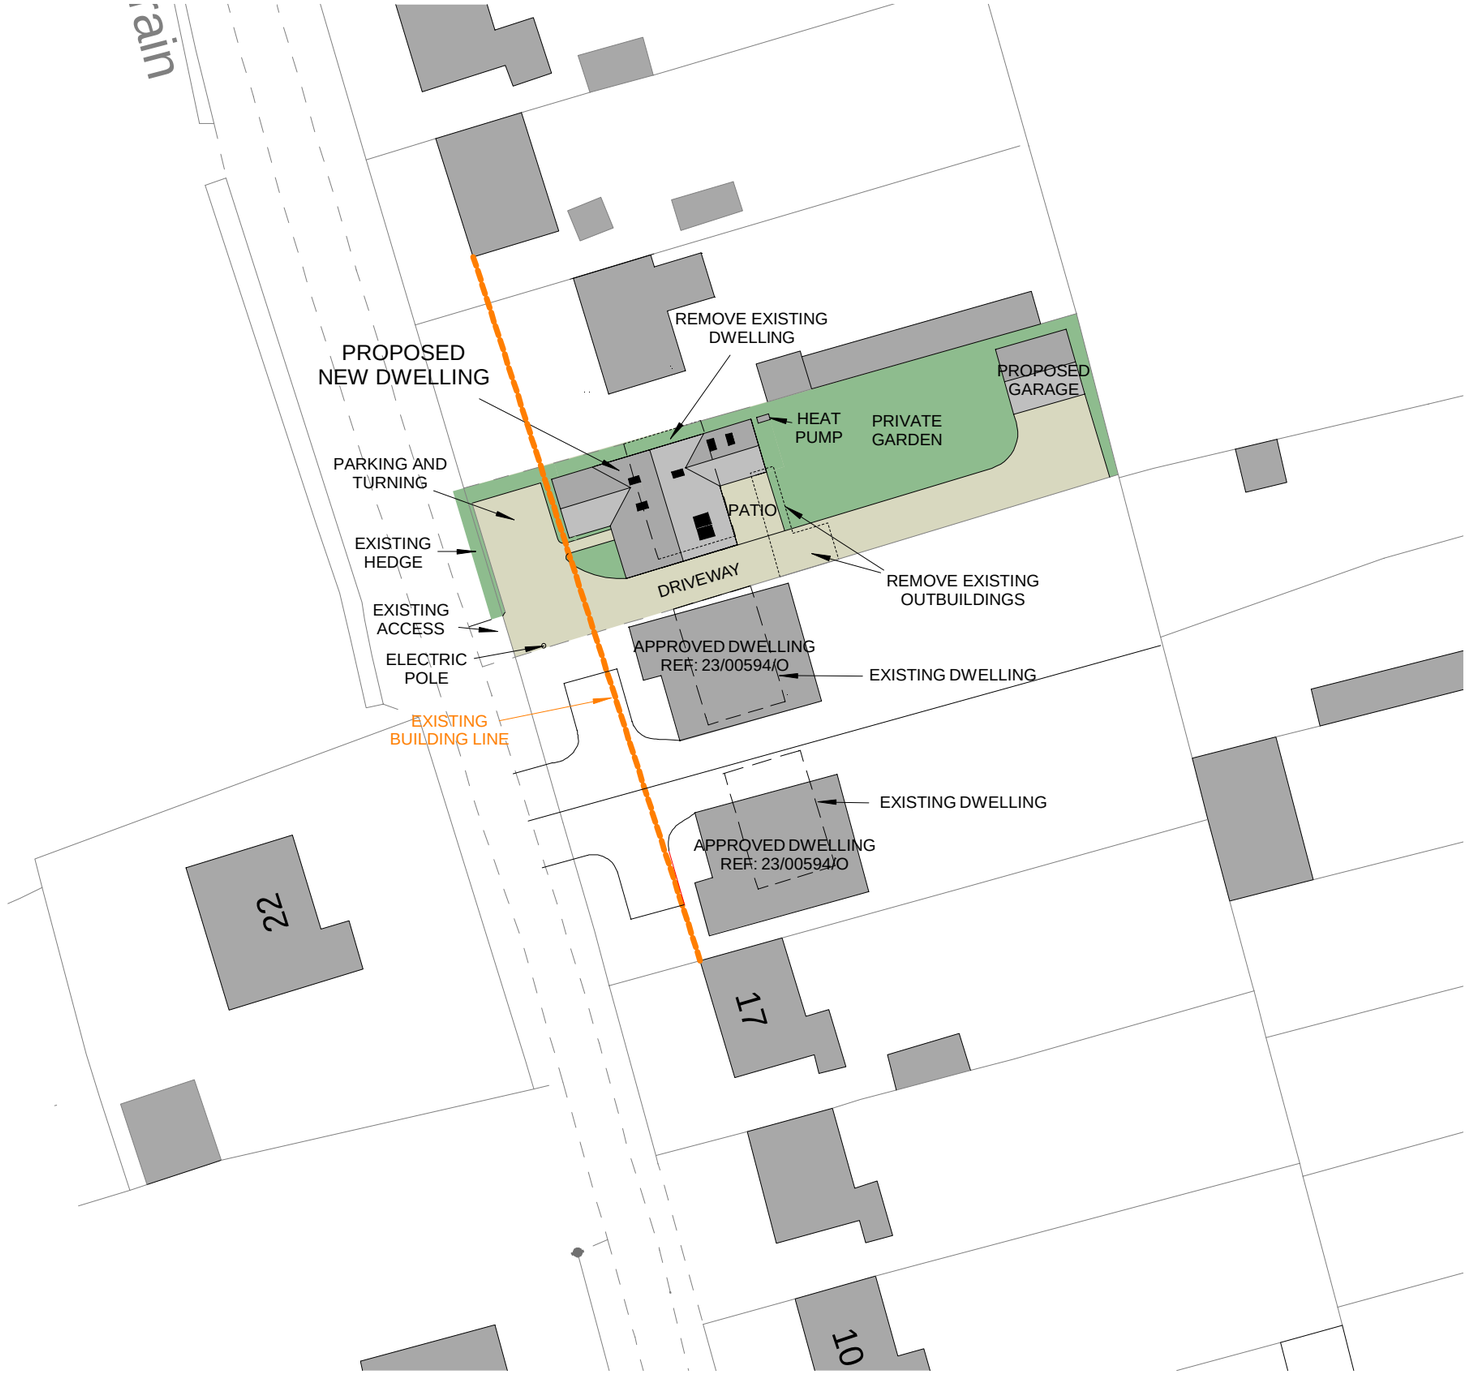

BLOCK / ROOF PLAN 1:500

0 10m 20m

SCALE BAR 1:500

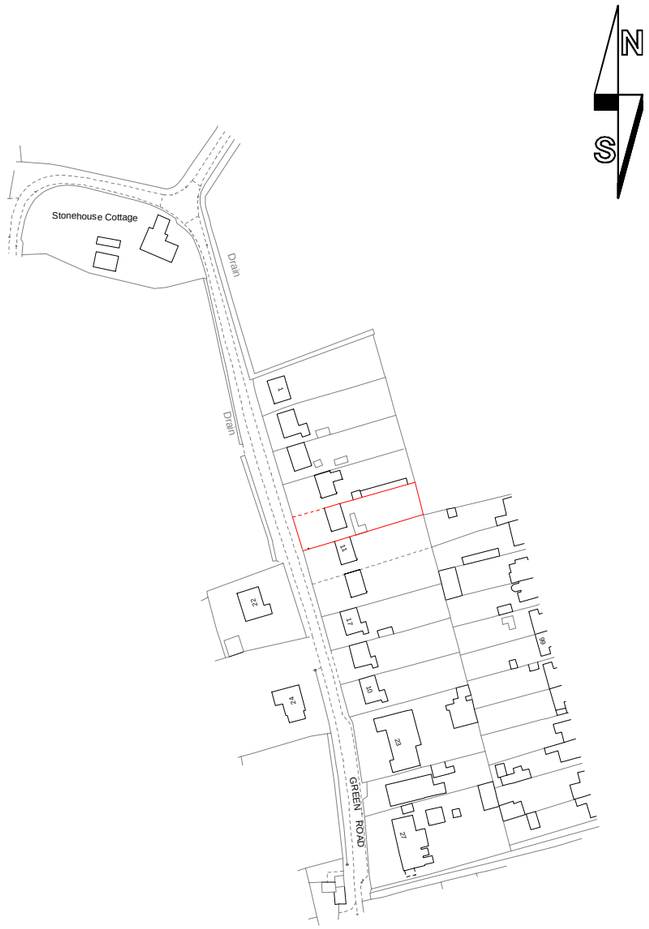

LOCATION PLAN 1:2500

0 10m 20m 30m 40m 50m 60m 70m 80m 90m 100m

SCALE BAR 1:2500

DAVID A CUTTING
BUILDING SURVEYORS LTD
Chartered Building Surveyors : Architectural Designers : Planning Consultants

CLIENT	S Hurrell & H Dimes				
PROJECT	Proposed Replacement Bungalow				
SITE	9 Green Road - Upwell				
DATE	Oct-23	SCALE	AS SHOWN	SIZE	A3
DWG NO	2953.4	REV	A	DRAWN	MC

www.dacsurveyors.co.uk : 01362 821000 : info@dacsurveyors.co.uk