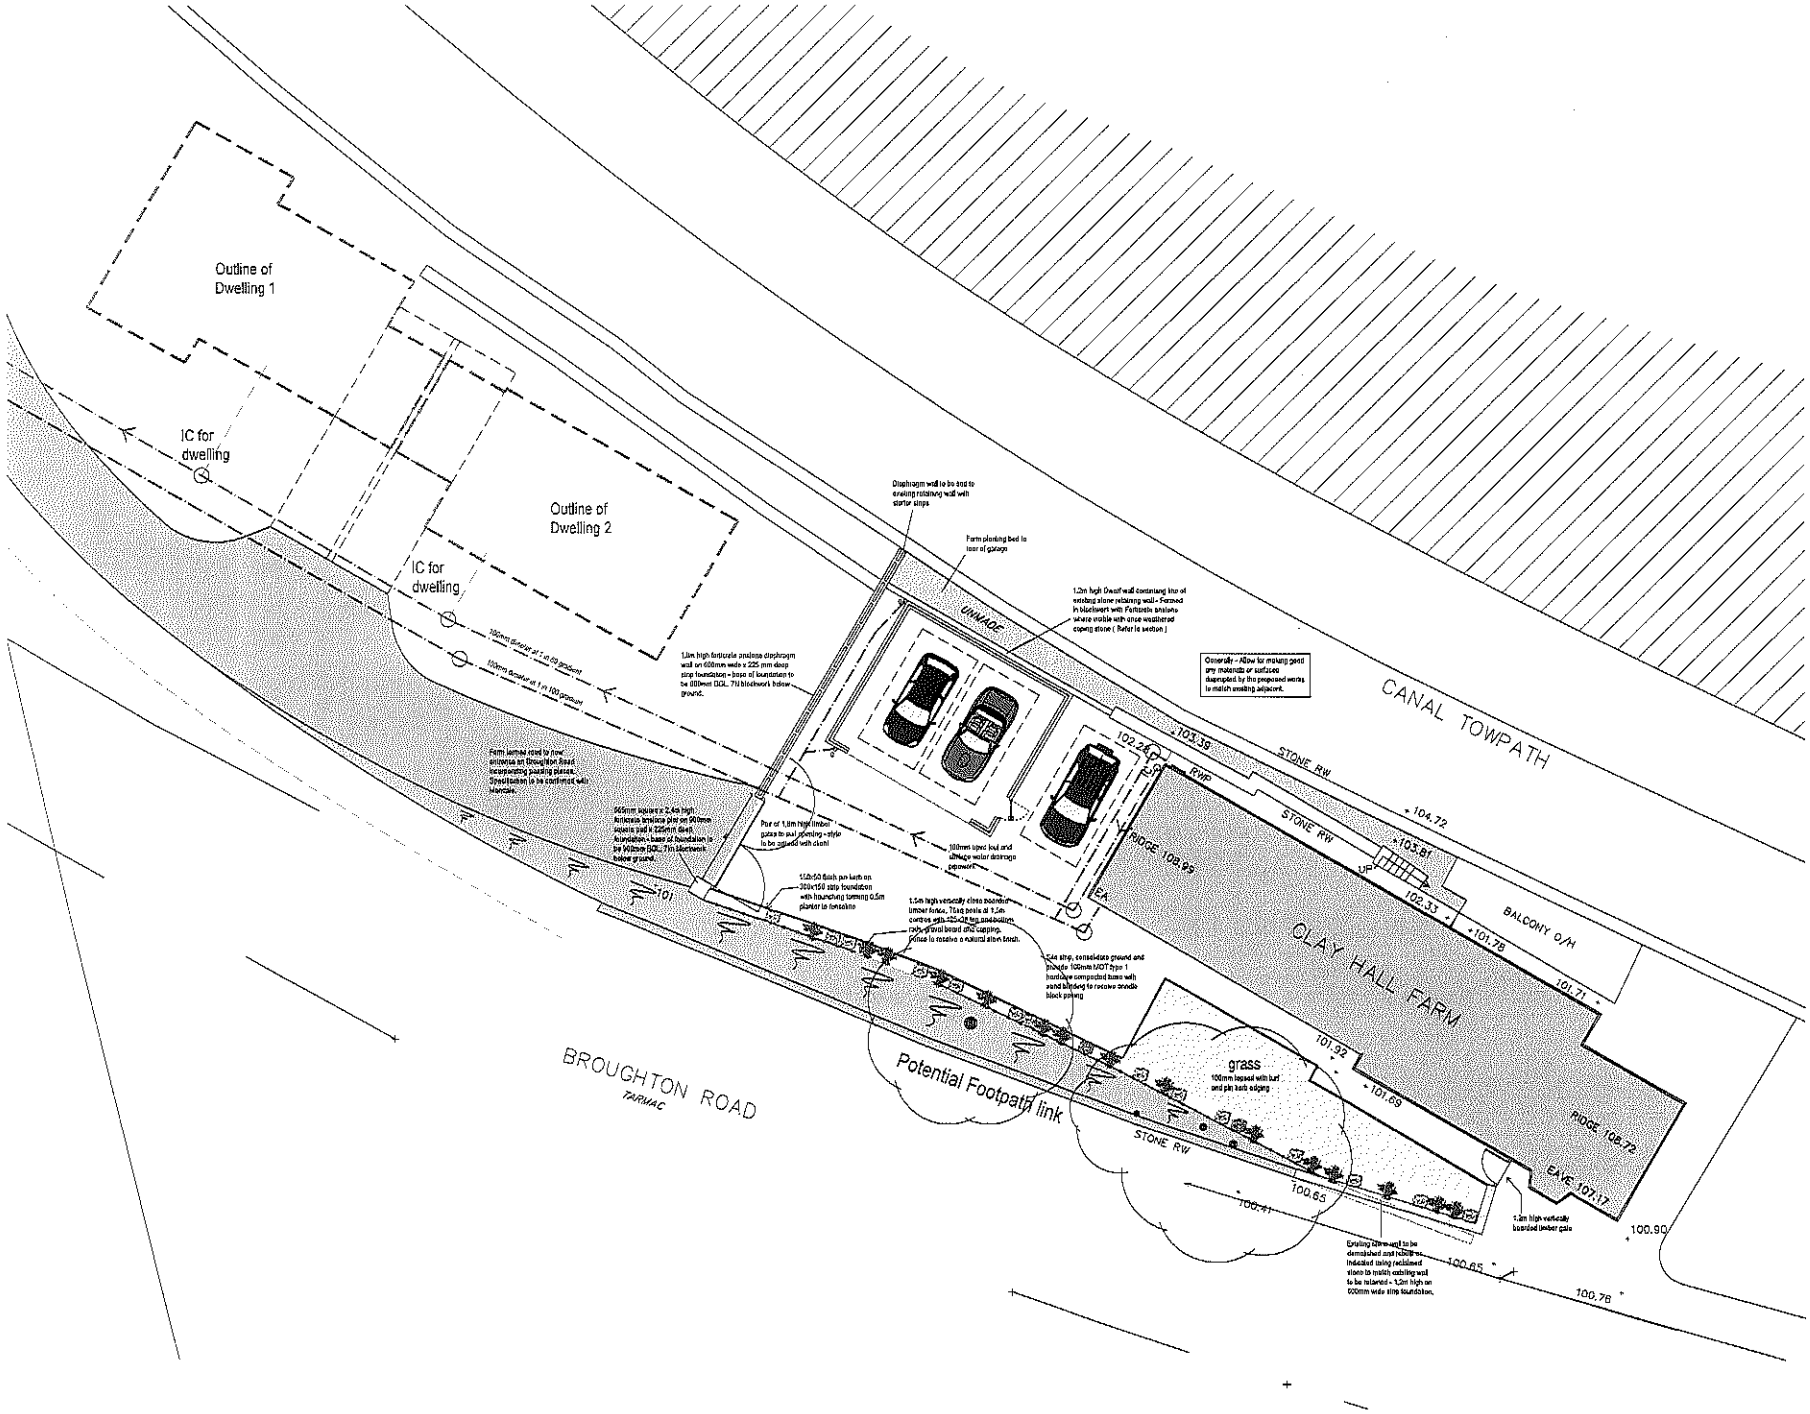


DO NOT SCALE FROM THIS DRAWING EXCEPT FOR PLANNING PURPOSES

1. This drawing is copyright of Wardman Brown.
2. All dimensions to be verified on site prior to any shop or site works being commenced.
3. Any discrepancies to be reported to the Designer BEFORE any work is put in hand.
4. This drawing must be read in conjunction with relevant consultants and specialist drawings.
5. This drawing must be read in conjunction with the drawings specified.

HAZARDS:

CDM2015

1. Live services adjacent/on site.
2. Excavations - Ground Collapse
3. Handling major components
4. Working at height - Falling
5. Machinery & Equipment
6. Ensure all blockwork has a minimum crushing strength of 3.5N/mm²
7. The weight of each block must not exceed 20Kg

REV DATE DETAILS

REVISIONS:

Wardman Brown

CLIENT:
Mandale

PROJECT:
Broughton Road, Skipton

DRAWING TITLE:
Clay Hall Farm
Proposed Garage
Site Layout Plan

PURPOSE OF ISSUE:
CONSTRUCTION

SCALE: 1:200 @ A3 1:100 @ A1

DATE: Jun 2024 DRAWN: JCB. ORG REVISION:

DRAWING NO. LD18003-153