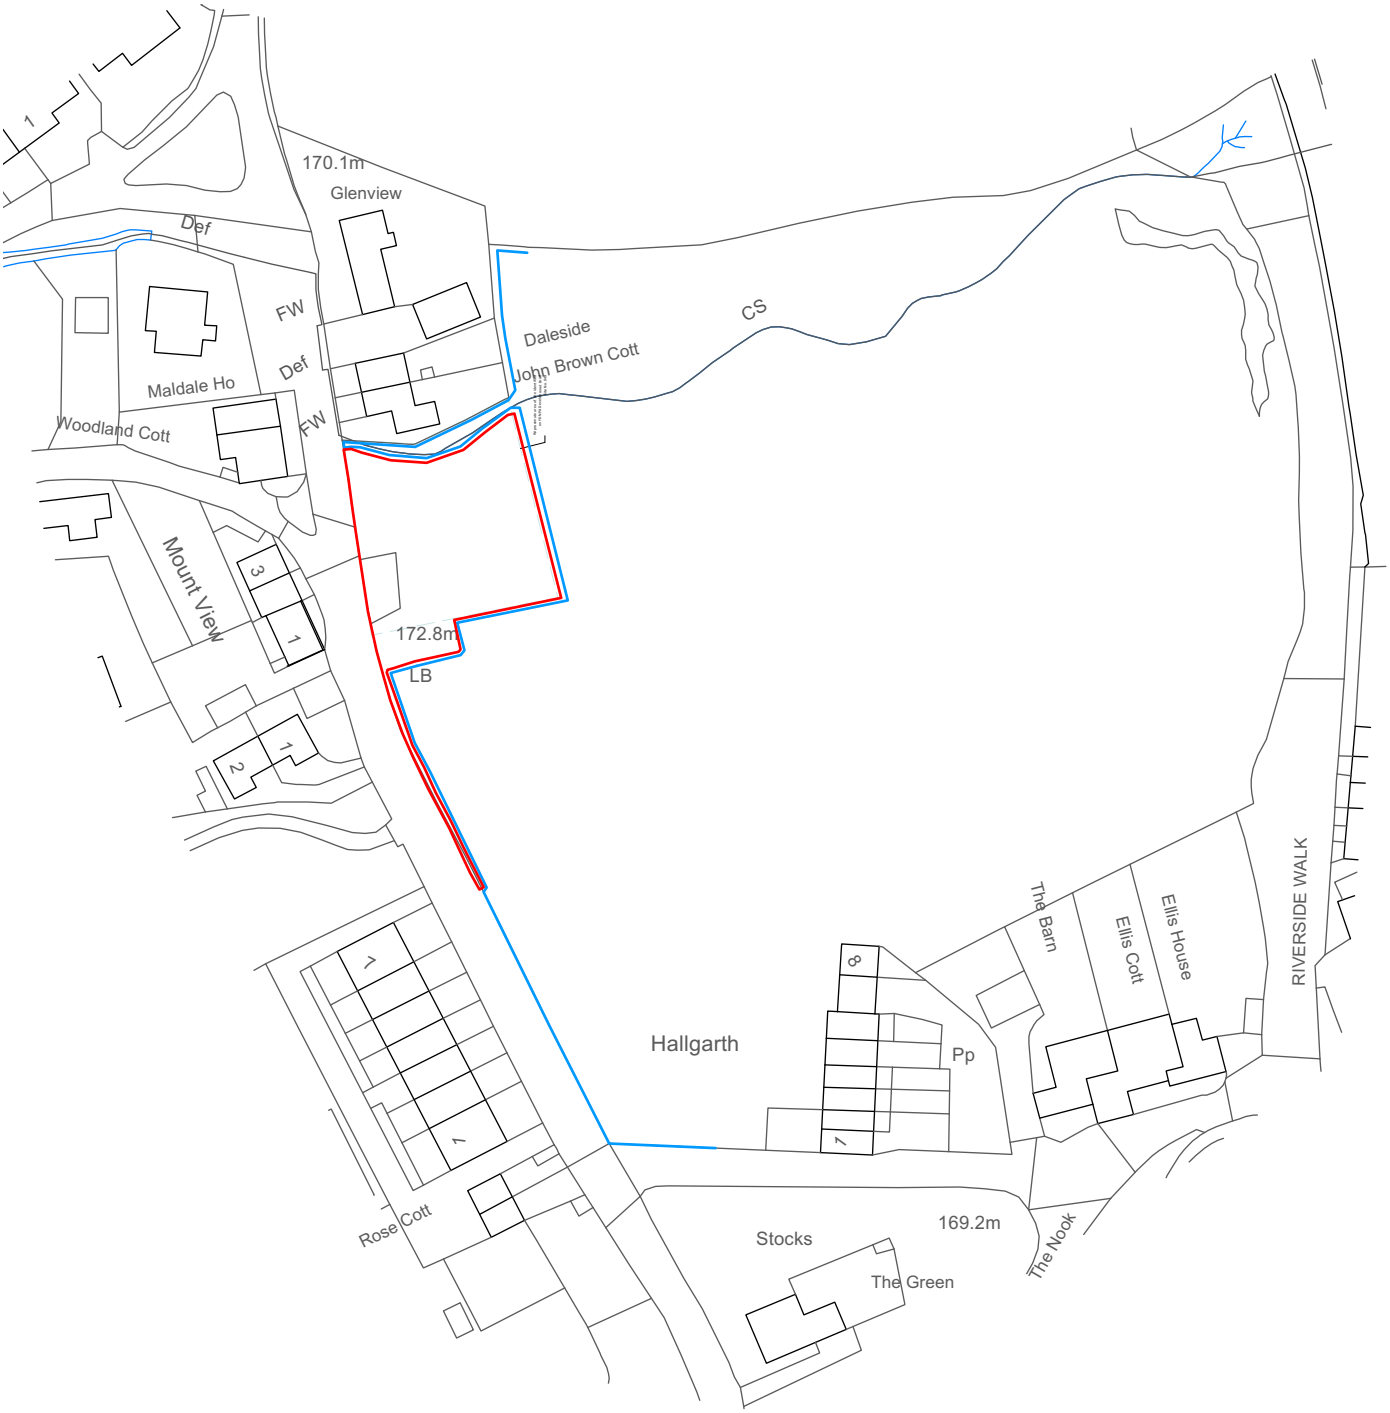

Peter Harrison Architects T. 01756 748507 M. 07841 860027

8 Craiglands Gardens Ilkley LS29 8UX

Land at Hallgarth, Airton [redacted]

Location Plan

SCALE		DRWG. NO.	REV
1:1250 @ A4	**August 2022**	**012205-10**	**A**

DO NOT SCALE FROM THIS DRAWING. FIGURED DIMENSIONS ONLY ARE TO BE USED. THIS DRAWING IS THE SOLE COPYRIGHT OF PETER HARRISON ARCHITECTS