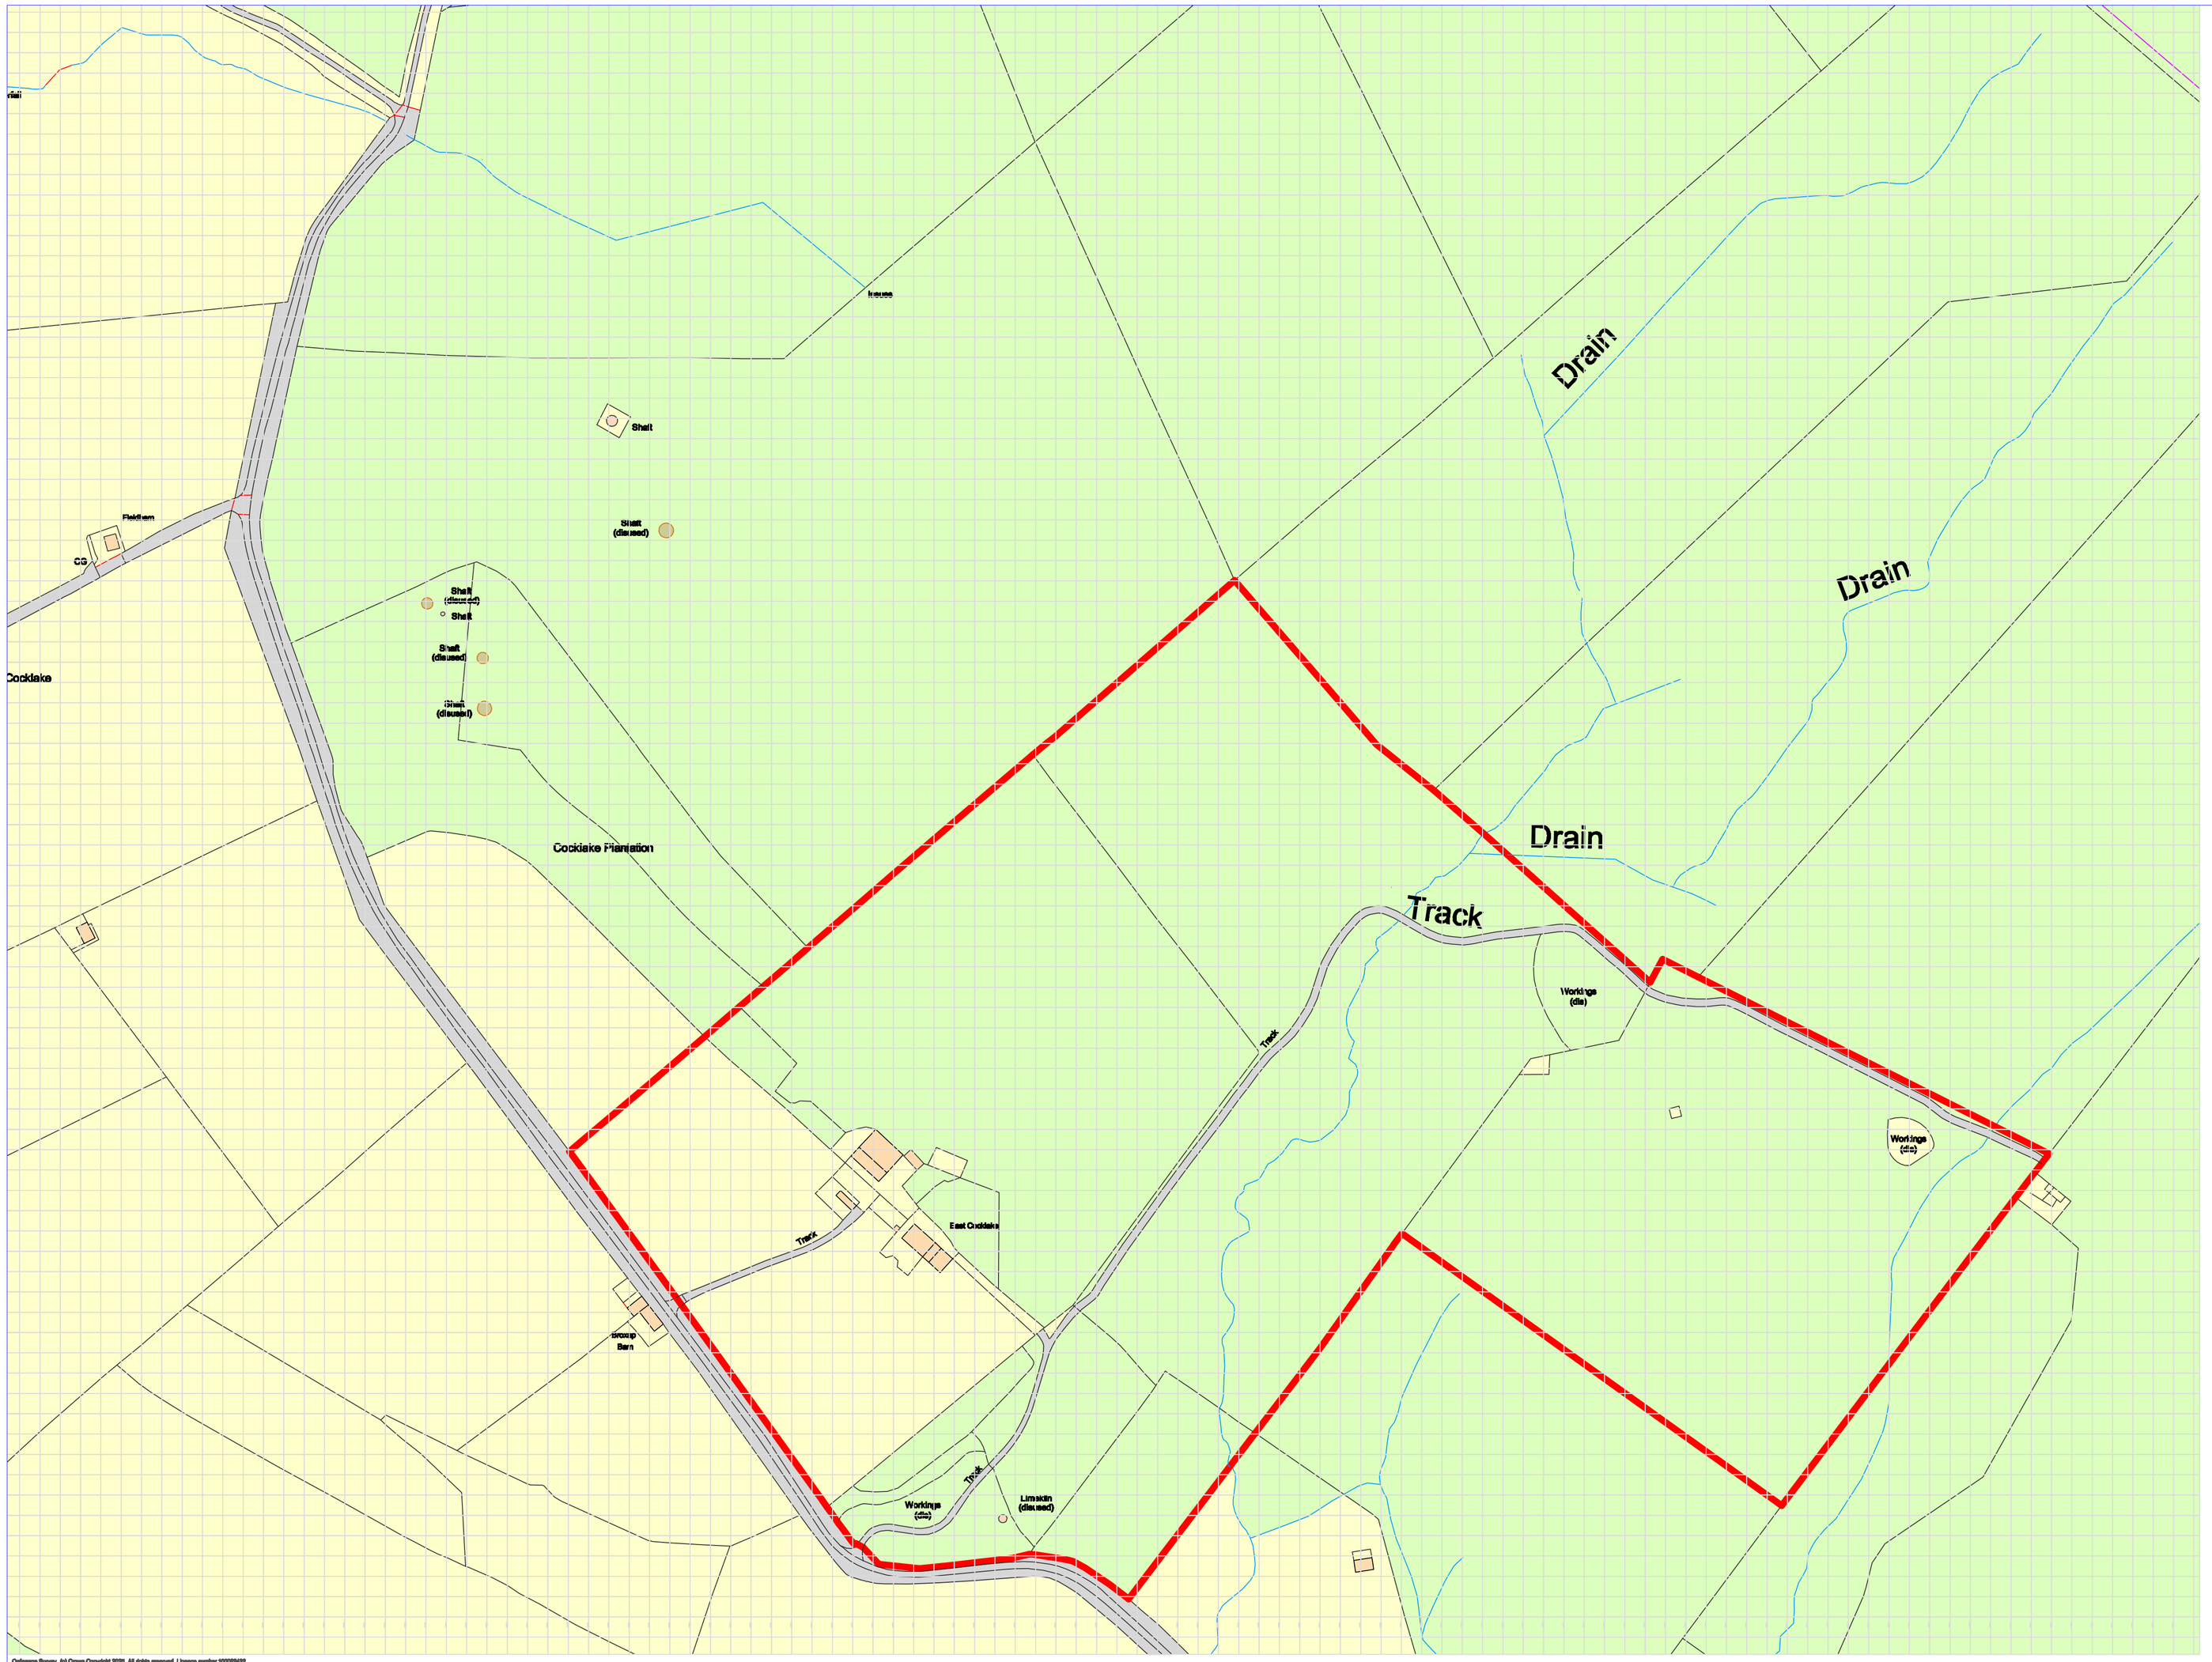

Ordnance Survey, (c) Crown Copyright 2025. All rights reserved. Licence number 100020449

consultation drawing **25/973/3**

client	property	drawing
Pennine Ways	East Cocklakes Farm Nenthead Alston CA9 3LF	block plan
date	proposals	scale
July 2025	block plan	1:5000 at A4
drawn Christopher Reed B.A. (Honours)		drawing revision

architectural design and planning limited
Lantern House Market Place Alston
Westmorland and Furness CA9 3HS
telephone : 01434 382276 mobile : 07778 377887
e-mail : chris@ardesignplan.co.uk
company registered in England number 05451292